LAYOUT PLAN OF "LDA CITY" FEBRUARY 2023.

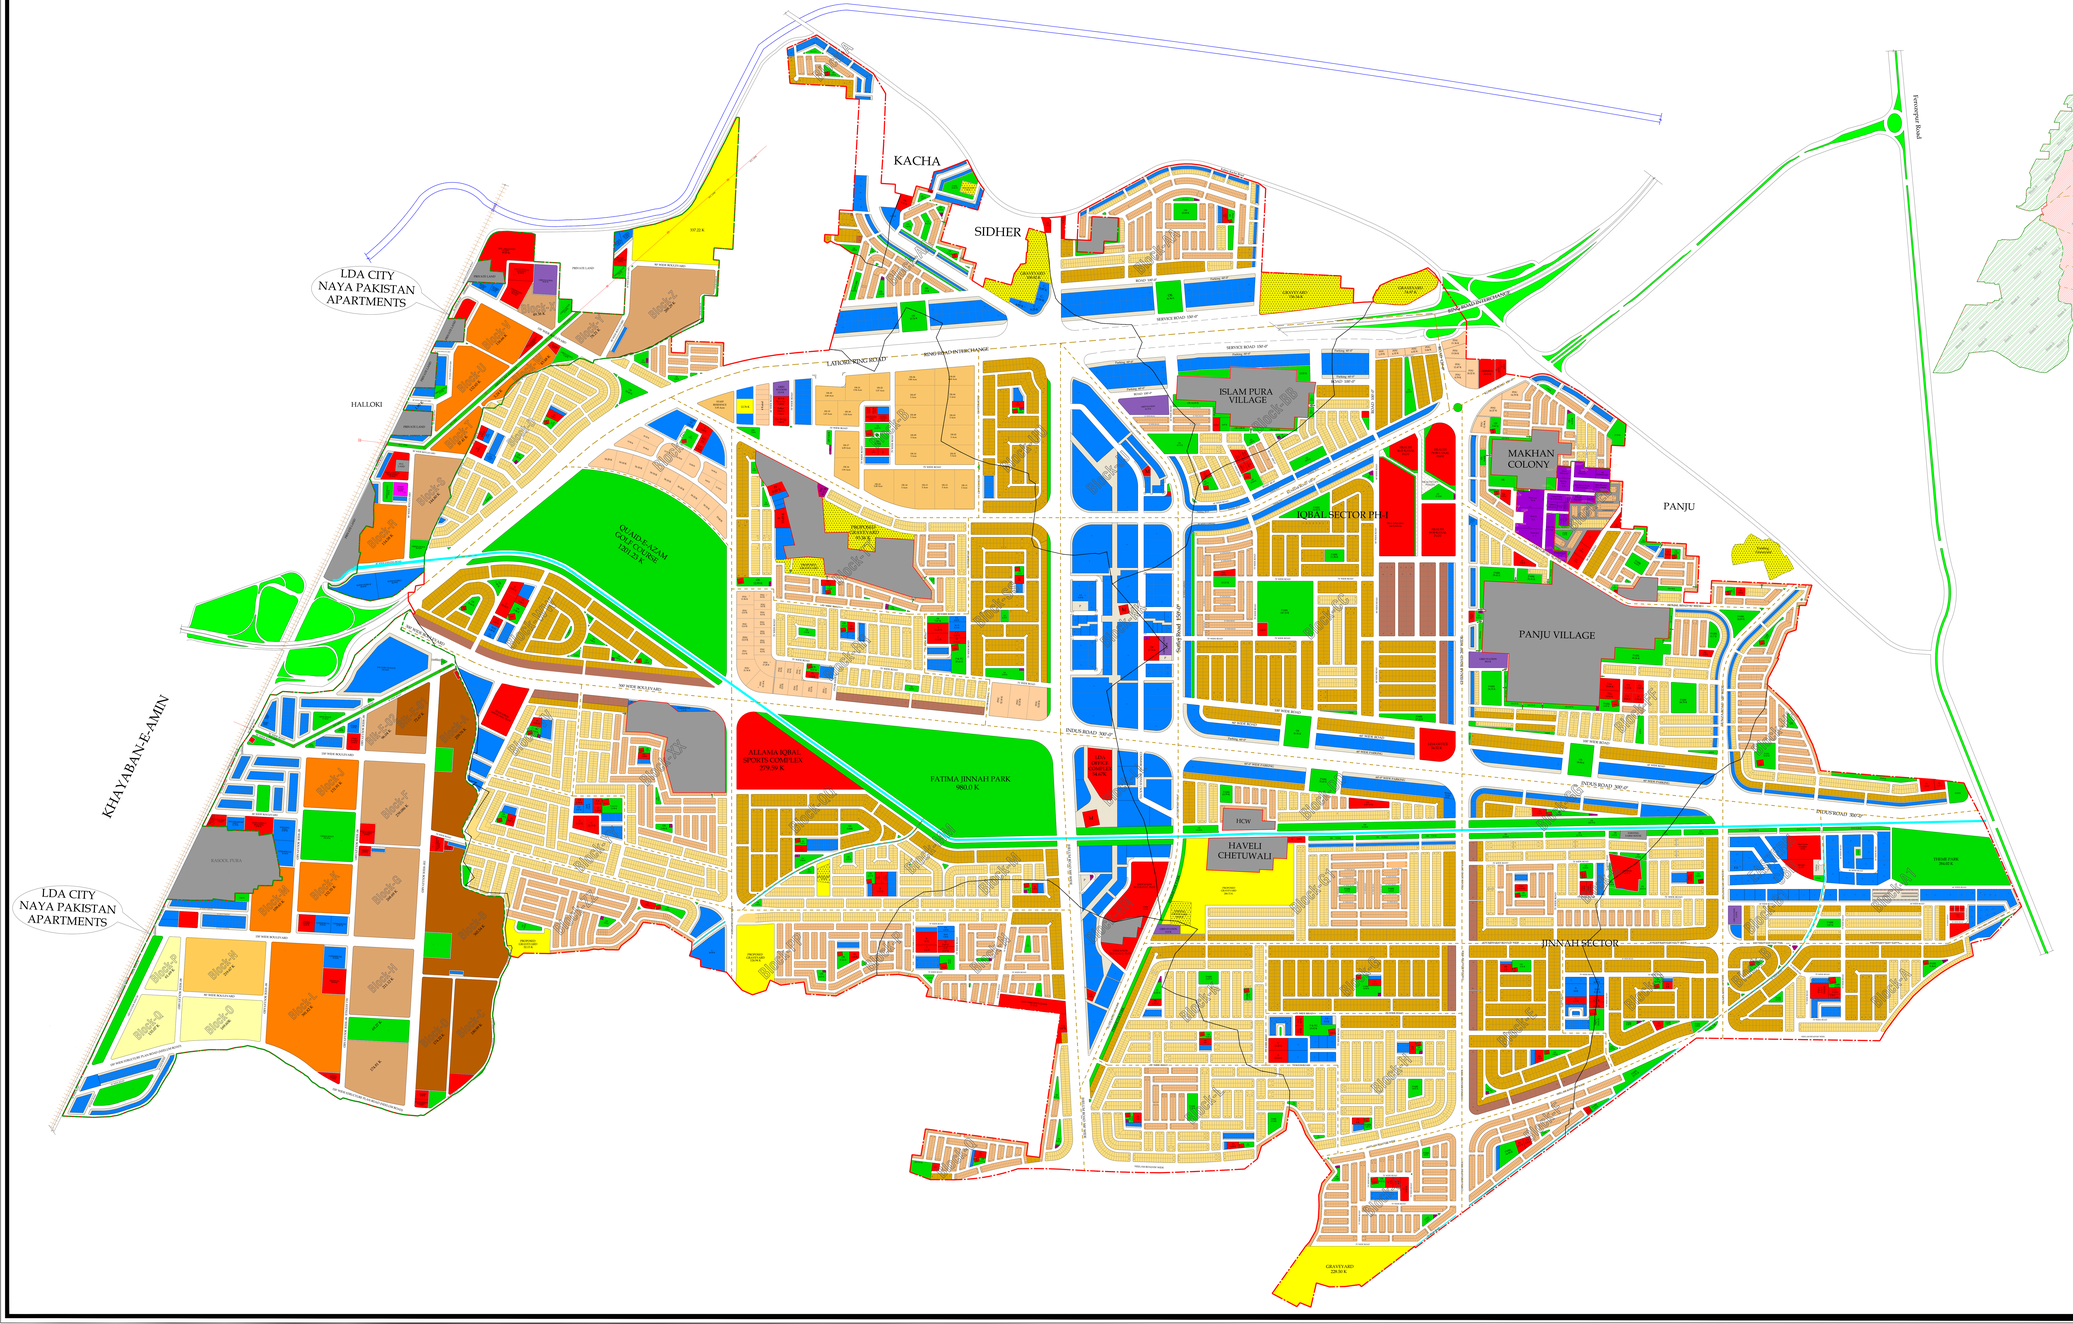

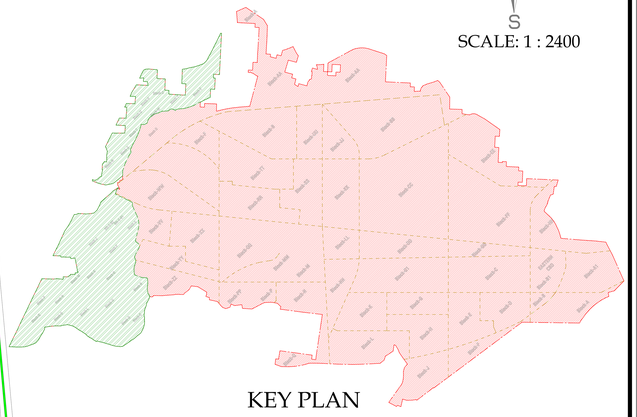

KEY PLAN

SCALE: 1 : 2400

S.NO.	RESIDENTIAL LAND-USE	EMBLEM
1	2 KANAL PLOTS	
2	1 KANAL PLOTS	
3	10 MARLA PLOTS	
4	5 MARLA PLOTS	
5	APARTMENT 2200 Sft	
6	APARTMENT 1500 Sft	
7	APARTMENT 1100 Sft	
8	APARTMENT 800 Sft	
9	APARTMENT 650 Sft	

DIRECTOR GENERAL
LAHORE DEVELOPMENT AUTHORITY

CHIEF METROPOLITAN PLANNER
LAHORE DEVELOPMENT AUTHORITY

DIRECTOR HOUSING-VII
LAHORE DEVELOPMENT AUTHORITY

DIRECTOR METROPOLITAN PLANNING
LAHORE DEVELOPMENT AUTHORITY

DIRECTOR TOWN PLANNING
LAHORE DEVELOPMENT AUTHORITY

DEPUTY DIRECTOR METROPOLITAN PLANNING
LAHORE DEVELOPMENT AUTHORITY

ASSISTANT DIRECTOR
METROPOLITAN PLANNING
LAHORE DEVELOPMENT AUTHORITY

SIGNATURE OF CLIENT:-

NAME: SIGNATURE:

LAHORE DEVELOPMENT AUTHORITY

TOWN PLANNER

NAME: SIGNATURE:

NAILA ASHRAF

PCATP NO.P-00951